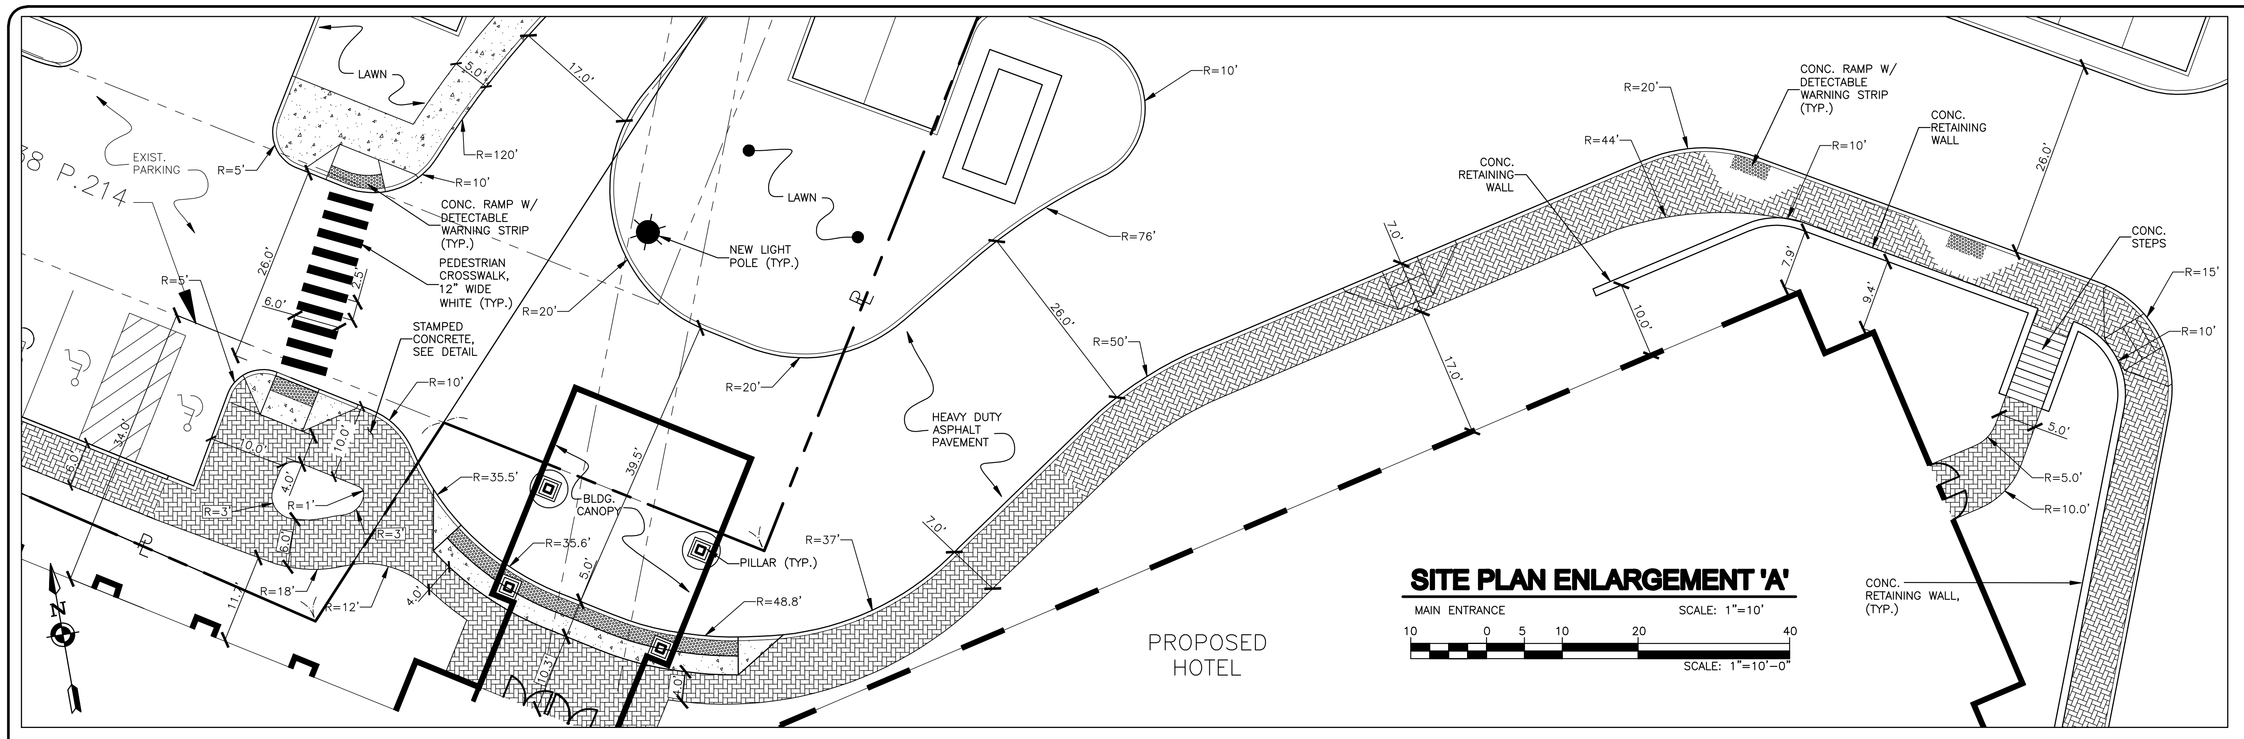

SITE PLAN ENLARGEMENT 'A'

MAIN ENTRANCE — SCALE: 1"=10'

SCALE: 1"=10'-0"

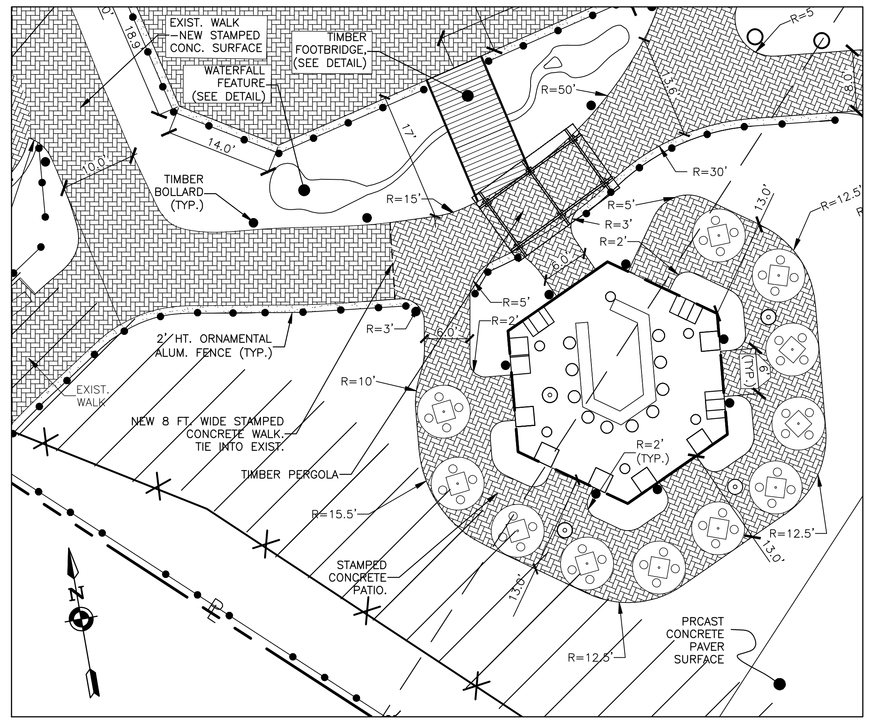

SITE PLAN ENLARGEMENT 'B'

OUTDOOR BANQUEST AREA — SCALE: 1"=10'

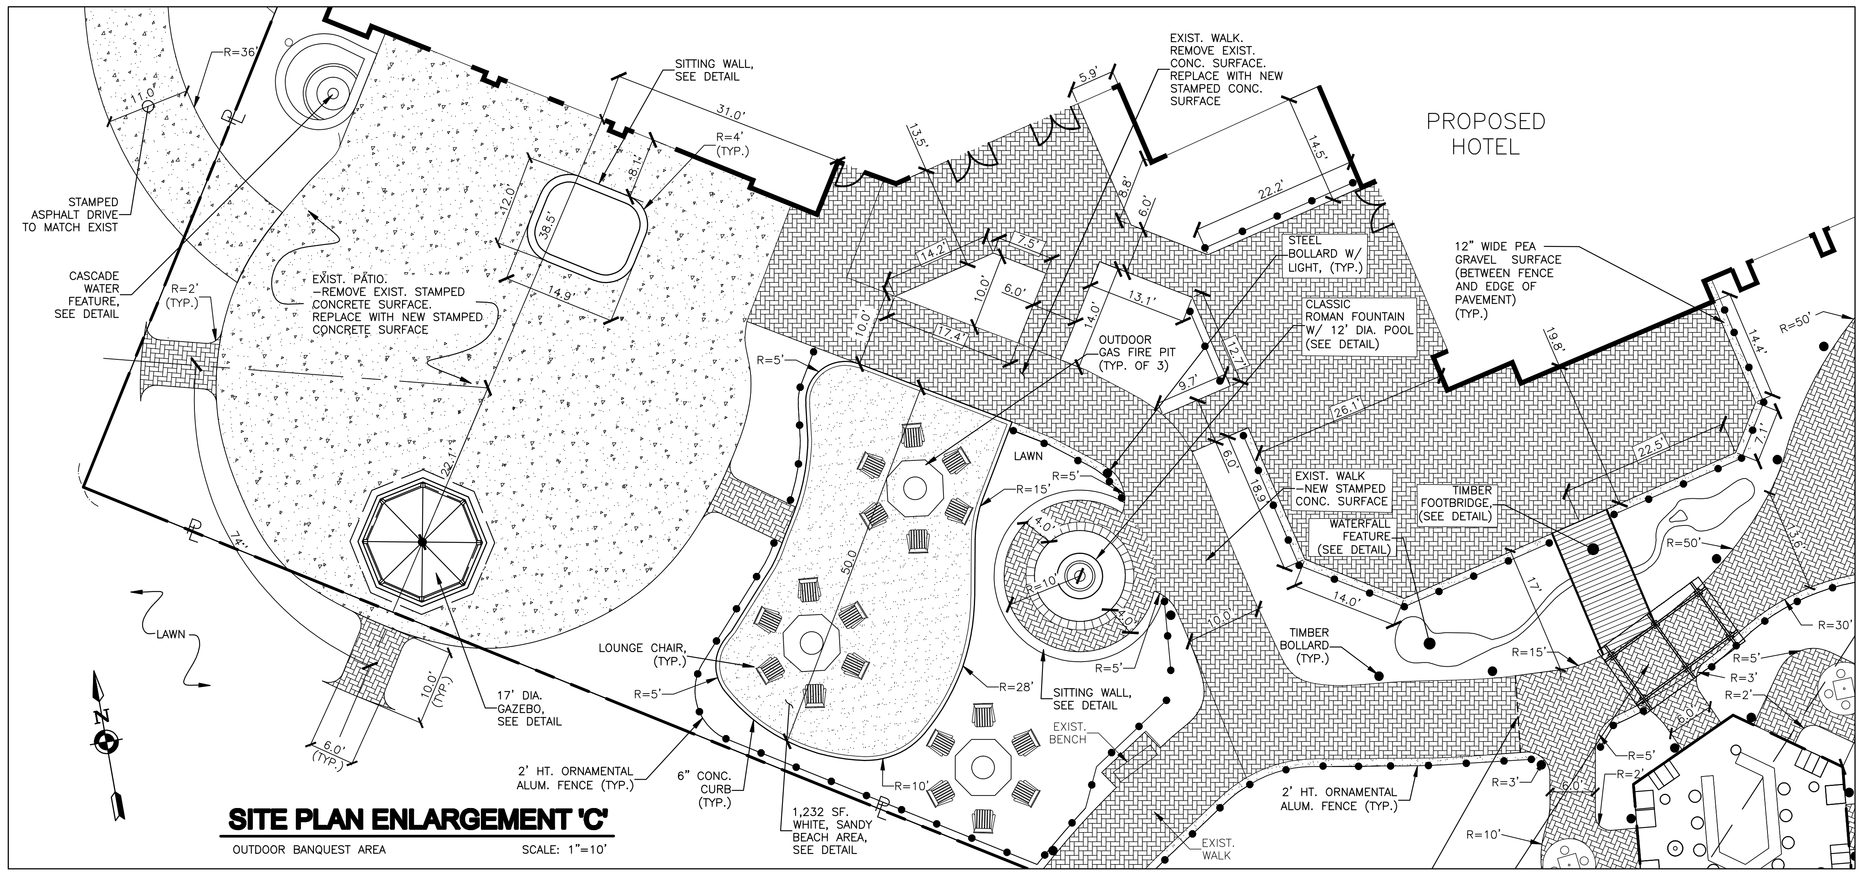

SITE PLAN ENLARGEMENT 'C'

OUTDOOR BANQUEST AREA — SCALE: 1"=10'

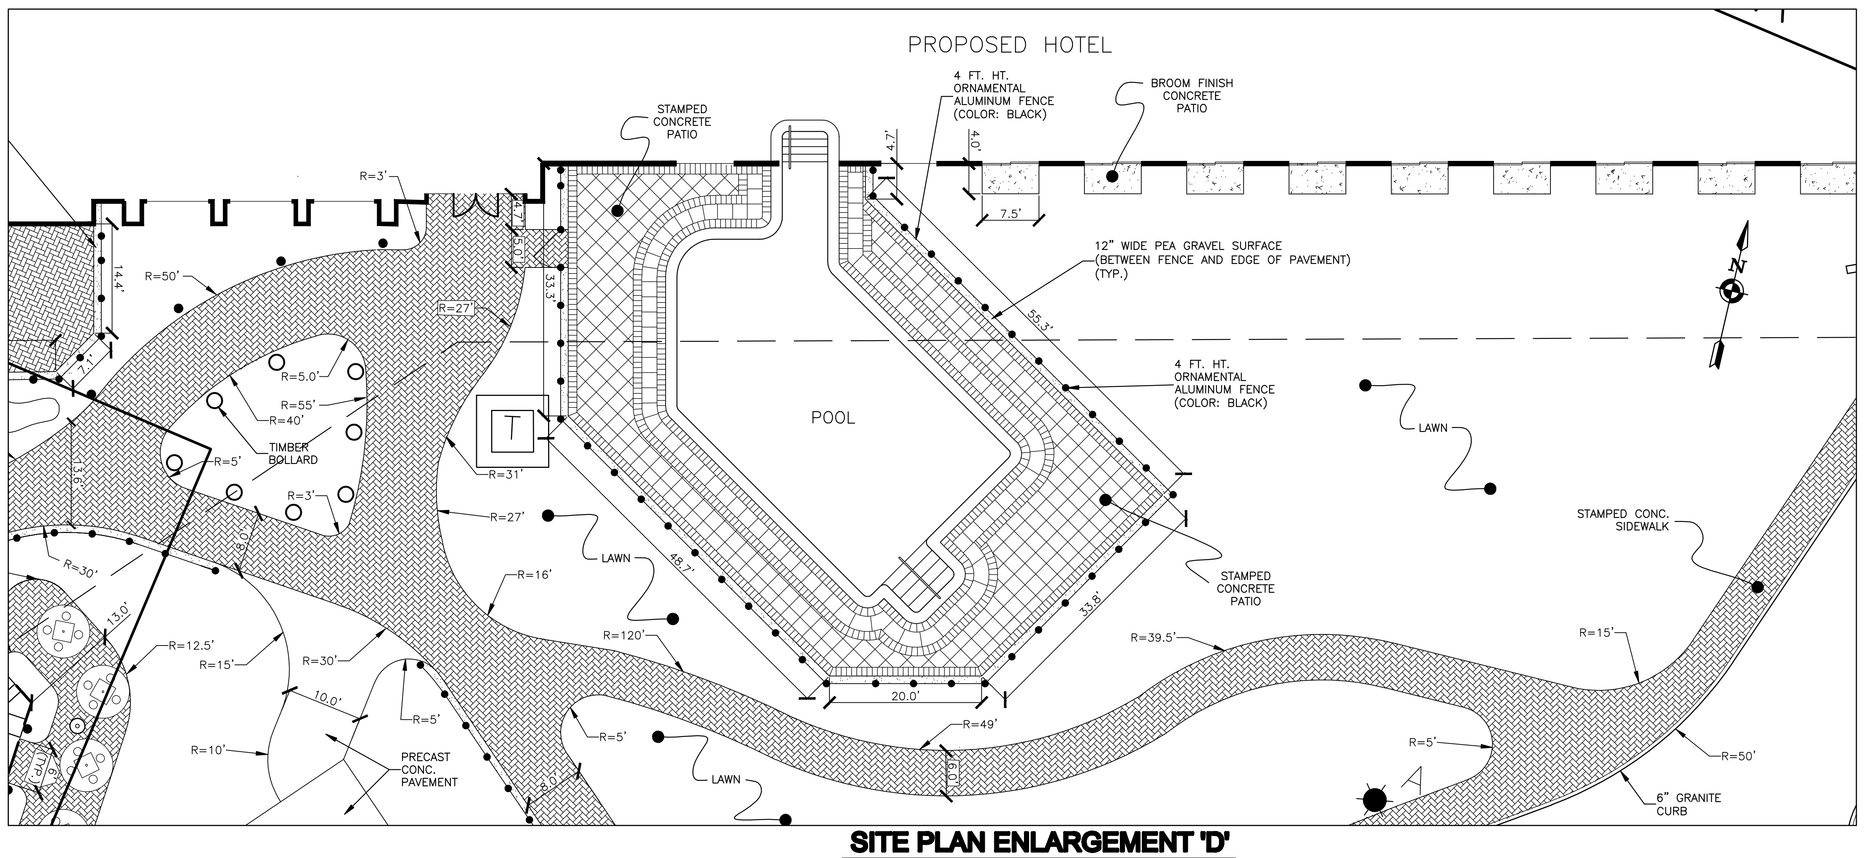

SITE PLAN ENLARGEMENT 'D'

OUTDOOR POOL — SCALE: 1"=10'

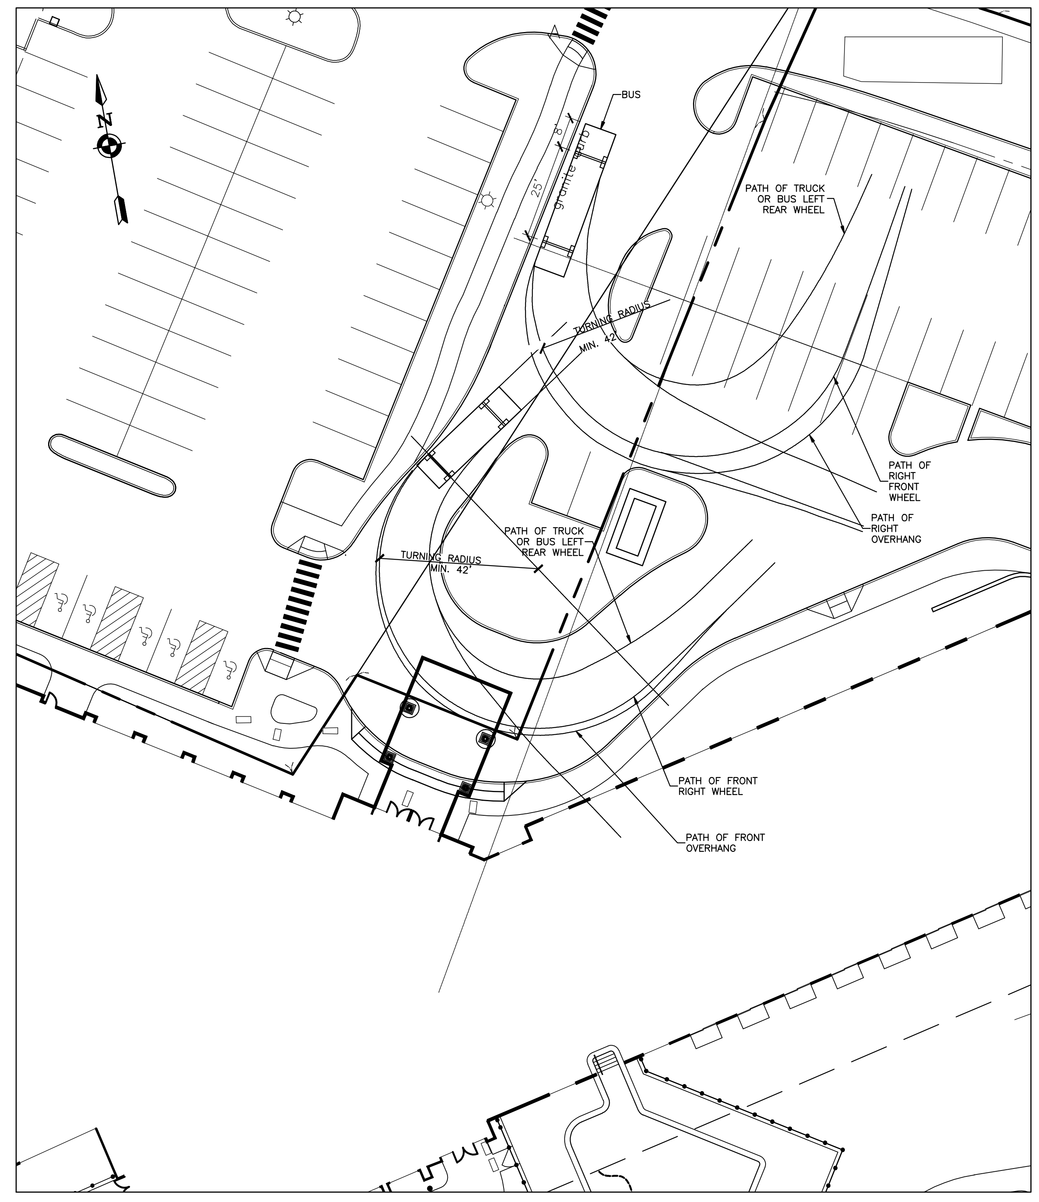

1 S-2 SITE PLAN ENLARGEMENT - BUS TURNING RADIUS

SCALE: 1"=20'

SCALE: 1"=20'-0"

Dig Safely. New York
800-962-7962
www.digsafelynewyork.org

- ☐ Call Before You Dig
- ☐ Wait The Required Time
- ☐ Confirm Utility Response
- ☐ Respect the Marks
- ☐ Dig With Care

MSLA

Phone (585) 218-0300
Fax (585) 218-0372

McCord Snyder
Landscape Architecture, PLLC

2129 Five Mile Line Road
Penfield, New York 14526

COPYRIGHT © 2013
McCORD SNYDER LANDSCAPE ARCHITECTURE, PLLC

DRAWING ALTERATION

IT IS A VIOLATION OF LAW FOR ANY PERSON, UNLESS ACTING UNDER THE DIRECTION OF LICENSED ARCHITECT, PROFESSIONAL ENGINEER, LANDSCAPE ARCHITECT, OR LAND SURVEYOR TO ALTER ANY ITEM ON THIS DOCUMENT IN ANY WAY.

ANY LICENSEE WHO ALTERS THIS DOCUMENT IS REQUIRED BY LAW TO AFFIX HIS OR HER SEAL AND THE NOTATION "ALTERED BY" FOLLOWED BY HIS OR HER SIGNATURE AND SPECIFIC DISCRIPTION OF THE ALTERATION.

PROJECT
STEAMBOAT LANDING HOTEL & CONFERENCE CENTER
205 LAKESHORE DRIVE
CANANDAIGUA, NY

TITLE OF DRAWING
SITE PLAN ENLARGEMENTS

DATE	01/30/13
DRAWN BY	JJS
CHECKED BY	DCM
SCALE	AS SHOWN

LANDSCAPE ARCHITECT DOUGLAS C. McCORD No. 000912 STATE OF NEW YORK

REVISIONS	DATE	BY
8		
7		
6		
5		
4		
3		
2		
1		

PROJECT NO. 708

DRAWING NO. S-2

MSLA SITE 01-30-13.dwg
1/30/2013 10:17 AM
Douglas McCord, MSLA