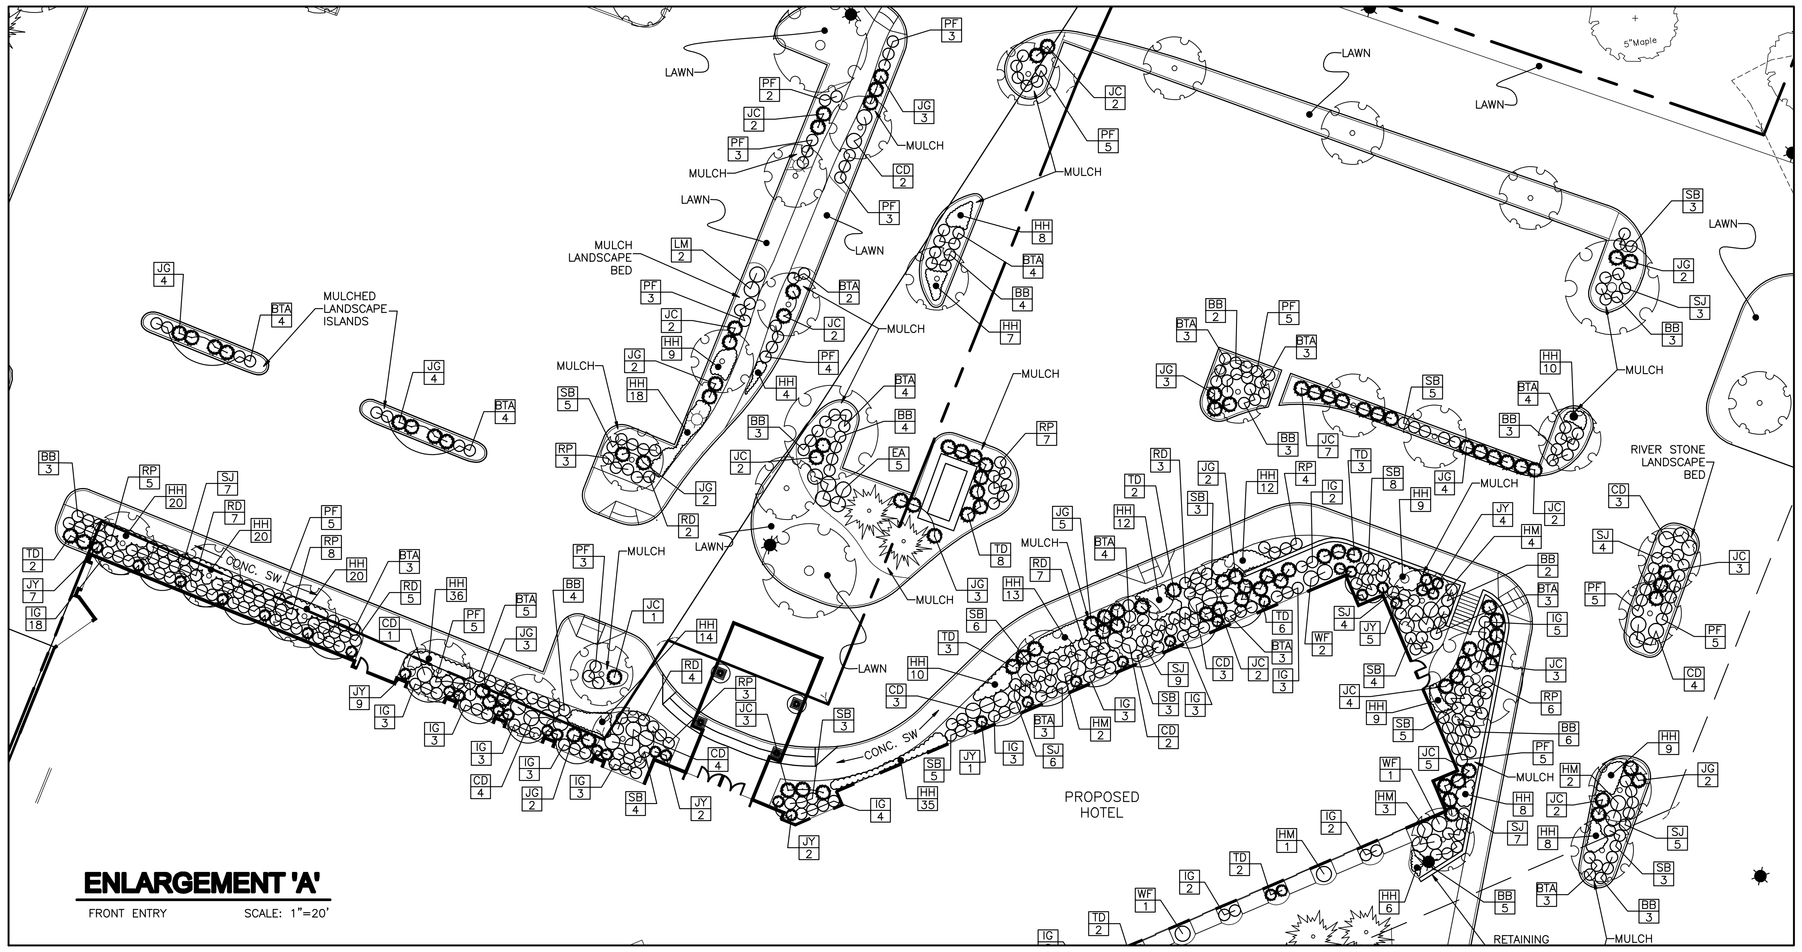

ENLARGEMENT 'A'

FRONT ENTRY SCALE: 1"=20'

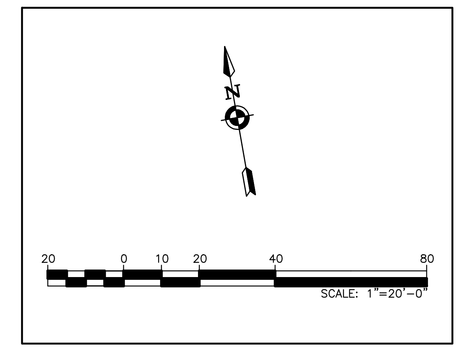

FOR ALL ENLARGEMENTS

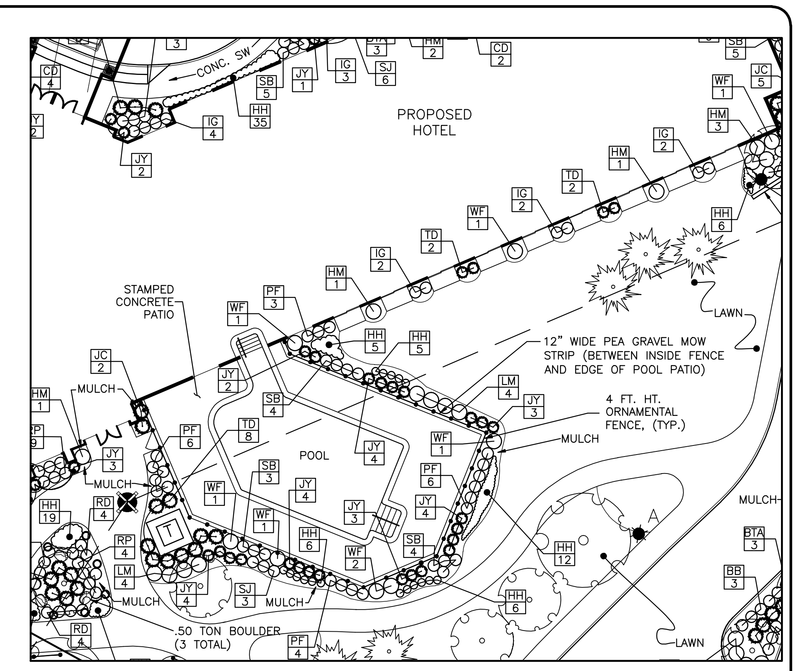

ENLARGEMENT 'E'

OUTDOOR POOL SCALE: 1"=20'

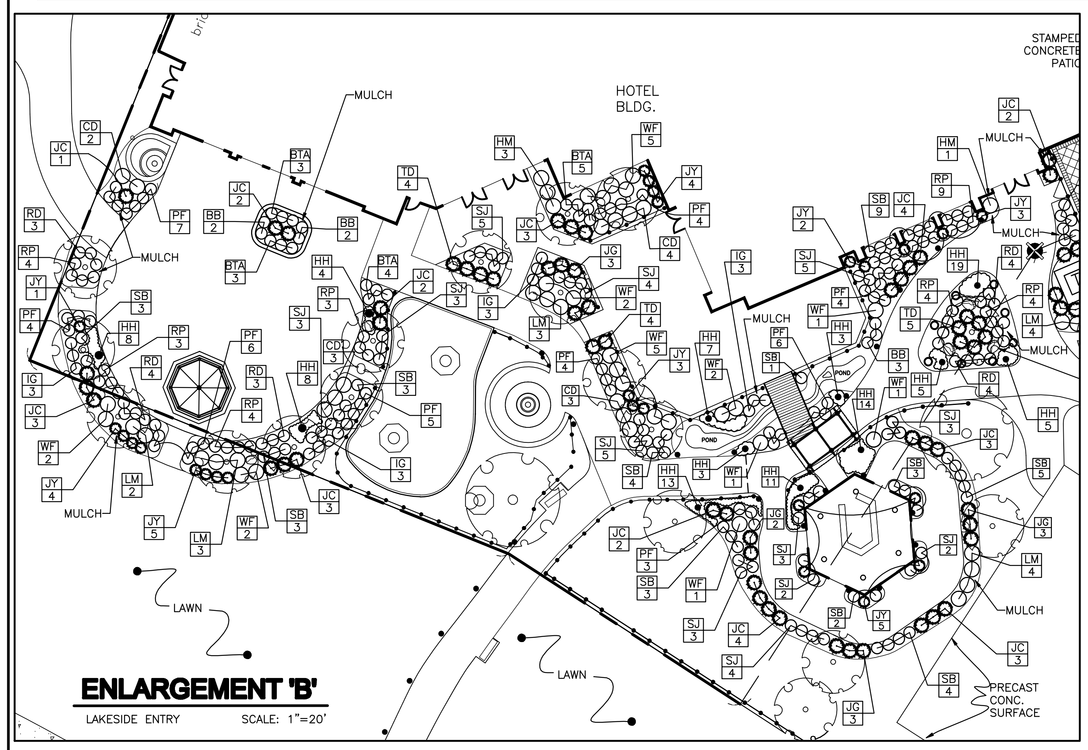

ENLARGEMENT 'B'

LAKESIDE ENTRY SCALE: 1"=20'

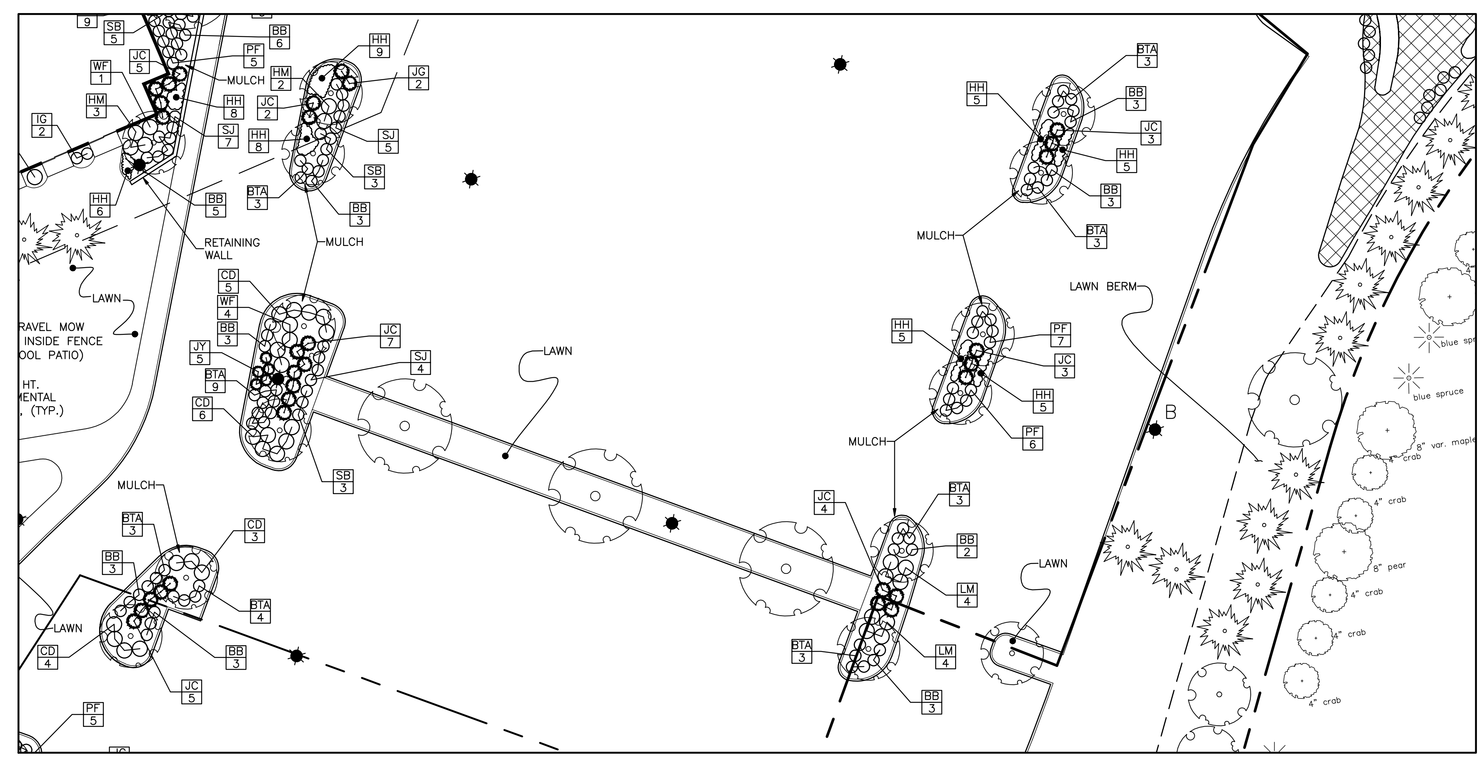

ENLARGEMENT 'D'

SCALE: 1"=20'

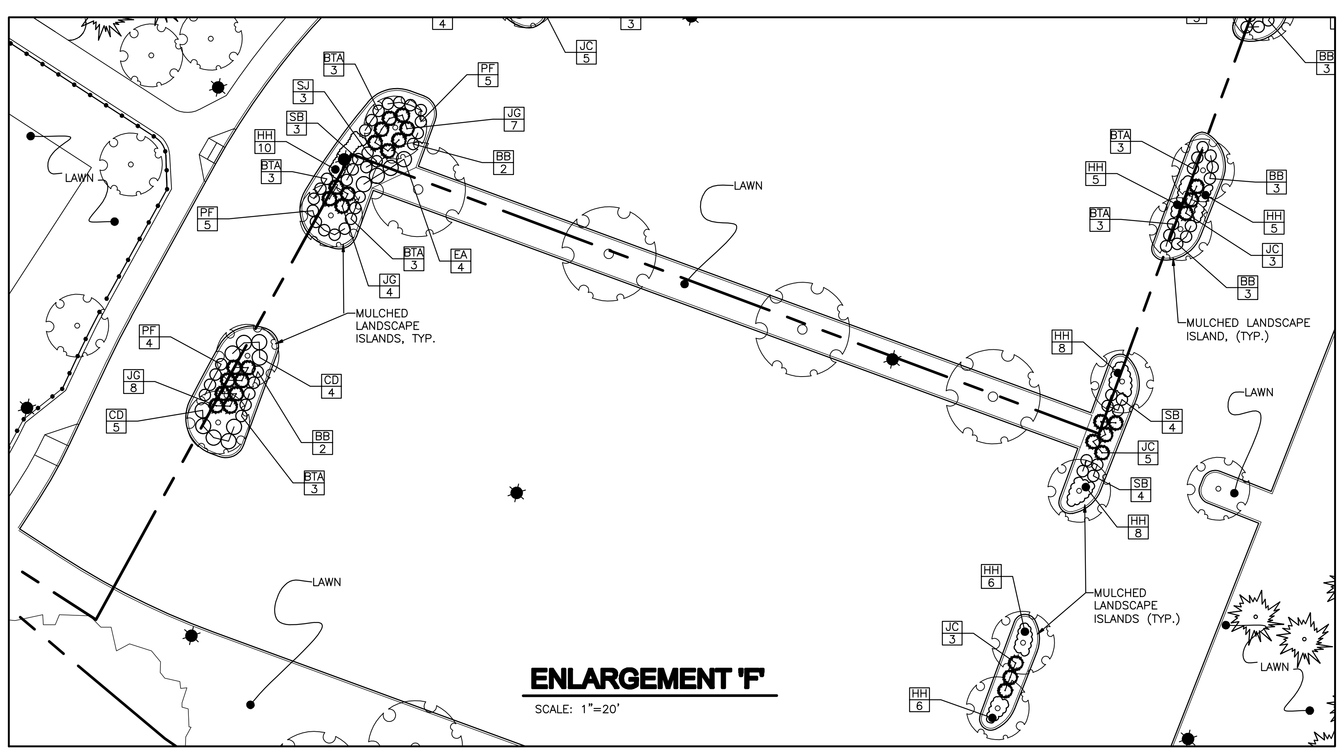

ENLARGEMENT 'F'

SCALE: 1"=20'

LANDSCAPE LEGEND

- TYPE 'C' SEED MIX
- TYPICAL PLANTING WITH QUANTITY AND KEY (SEE PLANT LIST)
- PROPOSED DECIDUOUS TREE
- EXISTING DECIDUOUS TREE
- PROPOSED SHRUBS
- PROPOSED ORNAMENTAL TREE
- PROPOSED EVERGREEN TREE
- 500 LB. BOULDER, TYP

Dig Safely. New York
800-962-7962
www.digsafelynewyork.org

- ☐ Call Before You Dig
- ☐ Wait The Required Time
- ☐ Confirm Utility Response
- ☐ Respect the Marks
- ☐ Dig With Care

PLANT LIST

QUANT.	KEY	LATIN NAME	COMMON NAME	CAL.	ROOTS	HT. OR SP.	REMARKS
24	AC	Abies concolor	Concolor Fir		B&B	7–8' Ht.	15' O.C.
12	AR	Acer rubrum 'Franksred'	Red Sunset Red Maple	3–3 1/2"	B&B	14–16' Ht.	
9	CO	Celtis occidentalis	Hackberry	3"	B&B	14–16' Ht.	
13	CK	Cornus x 'Constellation'	Constellation Dogwood	1 3/4–2"	B&B	10' Ht.	
17	MC	Malus 'Centurion'	Centurion Crabapple	1 3/4–2"	B&B	10' Ht.	
27	PP	Picea pungens	Colorado Spruce		B&B	7–8' Ht.	15' O.C.
45	PC	Pyrus calleryana 'Redspire'	Redspire Pear	1 3/4–2"	B&B	10–12' Ht.	
6	PR	Prunus x 'Acolade'	Acolade Cherry	1 3/4–2"	B&B	10–12' Ht.	
8	SR	Syringa reticulata 'Ivory Silk'	Ivory Silk Lilac Tree	1 3/4–2"	B&B	10' Ht.	
7	UA	Ulmus americana 'Delaware'	Delaware Elm	2 1/2–3"	B&B	12–14' Ht.	
4	ZS	Zelkova serrata 'Green Vase'	Green Vase Japanese Zelkova	3"	B&B	14–16' Ht.	
116	BTA	B. thunbergii 'Atropurpurea Nana'	Crimson Pygmy Barberry		#3 cont.	18" MIN.	3' O.C.
80	BB	Berberis thunbergii 'Bogozam'	Bonanza Gold Barberry		#3 cont.	18" MIN.	3' O.C.
65	CD	Cotoneaster dammeri 'Coral Beauty'	Coral Beauty Cotoneaster		#2 cont.	24"	4' O.C.
9	EA	Euonymous alata 'Compacta'	Dwarf Burningbush		B&B	24"	4' O.C.
499	HH	Hemerocallis 'Happy Returns'	Happy Returns Daylily		#1 cont.		18" O.C.
17	HM	Hydrangea m. 'Forever Pink'	Forever Pink Hydrangea		B&B	24"	4' O.C.
71	IG	Ilex glabra	Inkberry		#3 cont.	24"	3' O.C.
86	JY	Juniperus scopulorum 'Skyrocket'	Skyrocket Juniper		B&B	6' Ht.	5' O.C. Spr.
87	JC	Juniperus chinensis 'Sea Green'	Sea Green Juniper		B&B	24"	4' O.C.
81	JG	Juniperus ch. var. 'Sargentii Glauca'	White Glauca Juniper		B&B	24"	4' O.C.
30	LM	Lonicera x. 'Emerald Mound'	Emerald Mound Honeysuckle		#3 cont.	18" MIN.	4' O.C.
145	PF	Potentilla fruticosa 'Gold Star'	Gold Star Potentilla		#3 cont.	18" MIN.	3' O.C.
46	RD	Rosa 'Dwarf Pavement'	Dwarf Pavement Rose		#3 cont.	18" MIN.	3' O.C.
57	RP	Rosa 'Pink Pavement'	Pink Pavement Rose		#3 cont.	18" MIN.	3' O.C.
118	SB	Spiraea x b. 'Gold Flame'	Gold Flame Spiraea		#3 cont.	18" MIN.	3' O.C.
97	SJ	Spiraea x j. 'Neon Flash'	Neon Flash Spiraea		#3 cont.	18" MIN.	3' O.C.
43	TD	Taxus x media 'Densiformis'	Dense Yew		B&B	24"	4' O.C.
32	WF	Weigela florida 'Red Prince'	Purple Leaf Weigela		#3 cont.	24"	4' O.C.

LEGEND: B & B Balled & Burlapped; BR Bare Root; Sp. Spread; Ht. Height; #2 2 Gallon Container; Cal. Caliper; Spr. Spring Planting Only; O.C. On Center

MSLA

Phone (585) 218-0300
Fax (585) 218-0372

McCord Snyder
Landscape Architecture, PLLC

2129 Five Mile Line Road
Penfield, New York 14526

COPYRIGHT © 2013
McCORD SNYDER LANDSCAPE ARCHITECTURE, PLLC

DRAWING ALTERATION

IT IS A VIOLATION OF LAW FOR ANY PERSON, UNLESS ACTING UNDER THE DIRECTION OF LICENSED ARCHITECT, PROFESSIONAL ENGINEER, LANDSCAPE ARCHITECT, OR LAND SURVEYER TO ALTER ANY ITEM ON THIS DOCUMENT IN ANY WAY.

ANY LICENSEE WHO ALTERS THIS DOCUMENT IS REQUIRED BY LAW TO AFFIX HIS OR HER SEAL AND THE NOTATION "ALTERED BY" FOLLOWED BY HIS OR HER SIGNATURE AND SPECIFIC DESCRIPTION OF THE ALTERATION.

PROJECT
STEAMBOAT LANDING HOTEL & CONFERENCE CENTER
205 LAKESHORE DRIVE
CANANDAIGUA, NY

TITLE OF DRAWING
LANDSCAPE PLAN ENLARGEMENTS

DATE 01/04/13
DRAWN BY DCM
CHECKED BY DCM
SCALE 1"=30'-0"

LANDSCAPE ARCHITECT DOUGLAS C. McCORD No. 000912 STATE OF NEW YORK

	REVISIONS	DATE	BY
8			
7			
6			
5			
4			
3			
2			
1			

PROJECT NO.
DRAWING NO. 708 / L-2

Douglas McCord, MSLA 1/16/2013 10:17 AM MSLA SITE 01-04-13.dwg