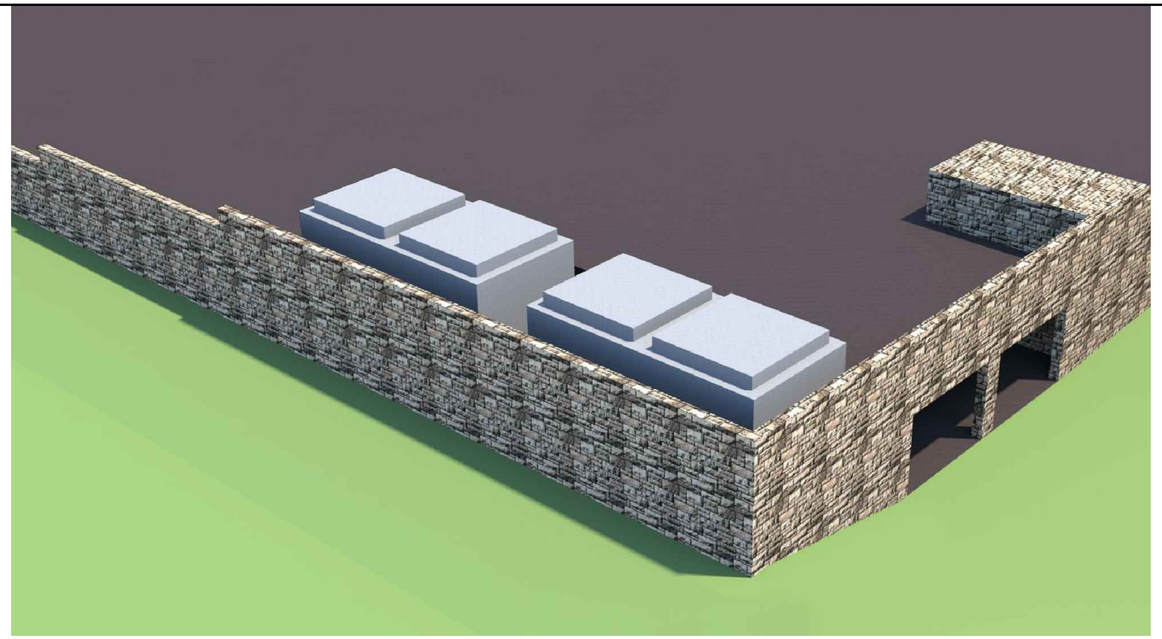

3

COOLING TOWERS

SCALE: N.T.S.

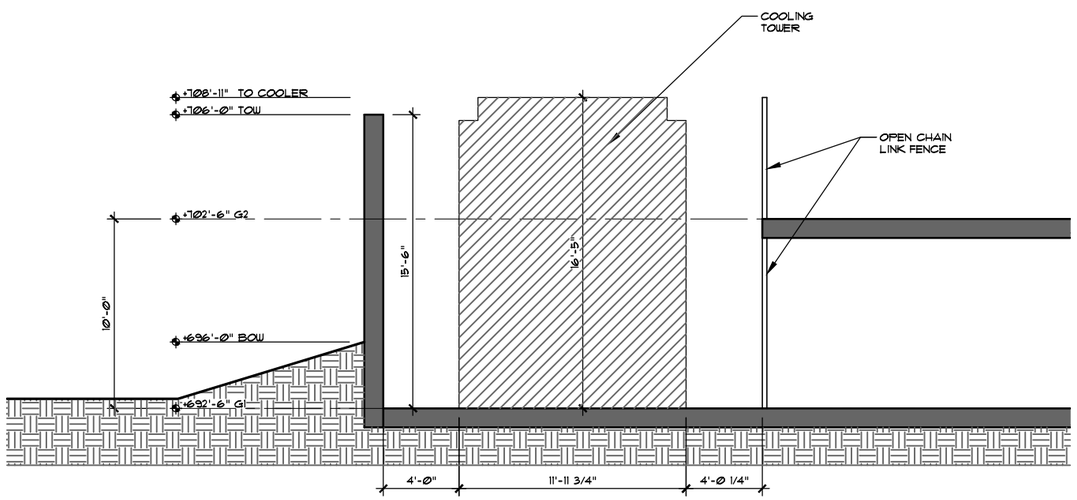

2

SECTION AT TOWER

SCALE: 1/8"=1'-0"

1

FIRST FLOOR PLAN

SCALE: 1"=60'

HNLN
HANLON ARCHITECTS

T: 585.223.6440
F: 585.563.6371

1300 UNIVERSITY AVENUE
ROCHESTER, NY 14607
WWW.HANLONARCHITECTS.COM

CANADAIGUA FINGERLAKES RESORT

205 LAKESHORE DRIVE
CANADAIGUA NY

DATE:	3-14-16
REVISION:	
PROJECT NO:	15-153
DRAWING TITLE:	
SHEET NO:	A1

3
1

PROPOSED

SCALE: N.T.S.

HNLN
HANLON ARCHITECTS
T: 585.223.6440
F: 585.563.6371
1300 UNIVERSITY AVENUE
ROCHESTER, NY 14607
WWW.HANLONARCHITECTS.COM

CANADAIGUA FINGERLAKES RESORT

205 LAKESHORE DRIVE
CANADAIGUA NY

DATE:	3-14-16
REVISION:	
PROJECT NO:	15-153
DRAWING TITLE:	PROPOSED
SHEET NO:	A2