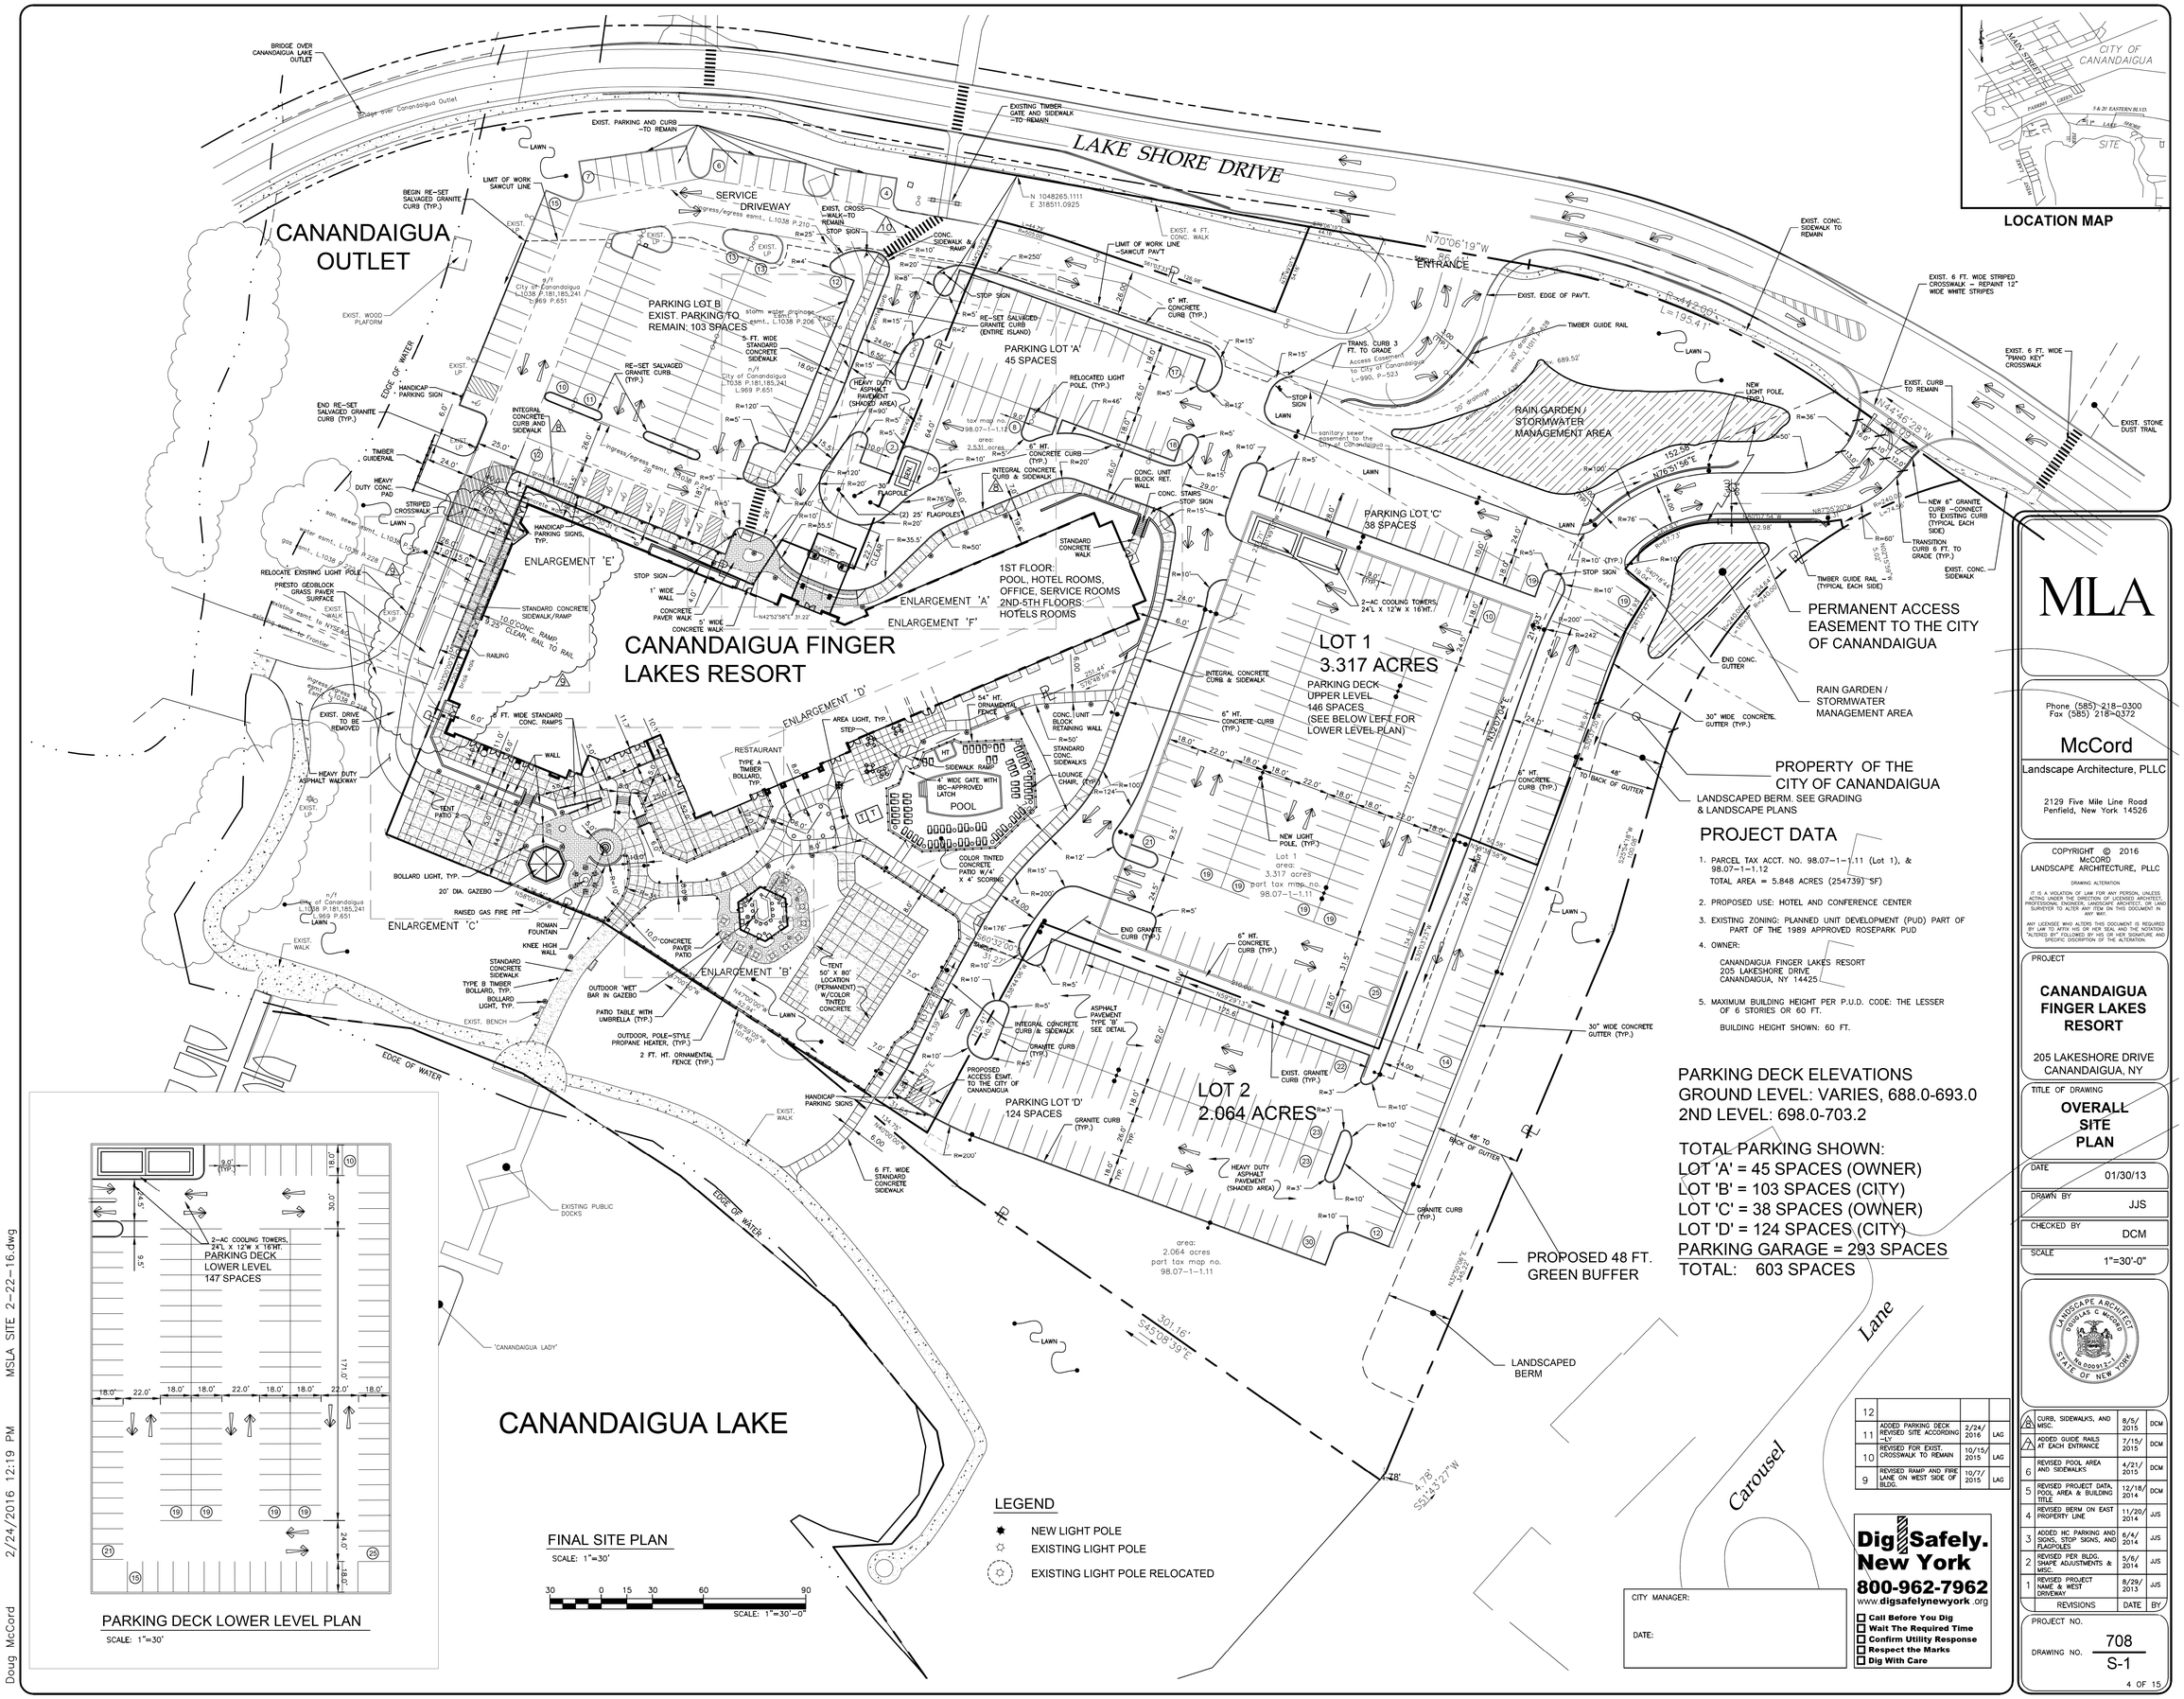

PARKING DECK LOWER LEVEL PLAN

SCALE: 1"=30'

12			
11	ADDED PARKING DECK REVISED SITE ACCORDING -LY	2/24/2016	LAG
10	REVISED FOR EXIST. CROSSWALK TO REMAIN	10/15/2015	LAG
9	REVISED RAMP AND FIRE LANE ON WEST SIDE OF BLDG.	10/7/2015	LAG
8	CURBS, SIDEWALKS, AND MISC.	8/5/2015	DCM
7	ADDED GUIDE RAILS AT EACH ENTRANCE	7/15/2015	DCM
6	REVISED POOL AREA AND SIDEWALKS	4/21/2015	DCM
5	REVISED PROJECT DATA, POOL AREA & BUILDING TITLE	12/18/2014	DCM
4	REVISED BERM ON EAST PROPERTY LINE	11/20/2014	JJS
3	ADDED HC PARKING AND SIGNS, STOP SIGNS, AND FLAGPOLES	6/4/2014	JJS
2	REVISED PER BLDG. SHAPE ADJUSTMENTS & MISC.	5/6/2014	JJS
1	REVISED PROJECT NAME & WEST DRIVEWAY	8/29/2013	JJS
	REVISIONS	DATE	BY

Dig Safely. New York
800-962-7962
www.digsafelynewyork.org
- Call Before You Dig
- Wait The Required Time
- Confirm Utility Response
- Respect the Marks
- Dig With Care

MLA

Phone (585) 218-0300
Fax (585) 218-0372

McCord
Landscape Architecture, PLLC

2129 Five Mile Line Road
Penfield, New York 14526

COPYRIGHT © 2016
McCORD
LANDSCAPE ARCHITECTURE, PLLC

DRAWING ALTERATION

IT IS A VIOLATION OF LAW FOR ANY PERSON, UNLESS ACTING UNDER THE DIRECTION OF LICENSED ARCHITECT, PROFESSIONAL ENGINEER, LANDSCAPE ARCHITECT, OR LAND SURVEYOR TO ALTER ANY ITEM ON THIS DOCUMENT IN ANY WAY.

ANY LICENSEE WHO ALTERS THIS DOCUMENT IS REQUIRED BY LAW TO AFFIX HIS OR HER SEAL AND THE NOTATION "ALTERED BY" FOLLOWED BY HIS OR HER SIGNATURE AND SPECIFIC DESCRIPTION OF THE ALTERATION.

PROJECT

CANANDAIGUA FINGER LAKES RESORT

205 LAKESHORE DRIVE
CANANDAIGUA, NY

TITLE OF DRAWING

OVERALL SITE PLAN

DATE 01/30/13

DRAWN BY JJS

CHECKED BY DCM

SCALE 1"=30'-0"

LANDSCAPE ARCHITECT DOUGLAS C McCORD LIC. NO. 000913 STATE OF NEW YORK

PROJECT NO. 708

DRAWING NO. S-1

4 OF 15

Doug McCord 2/24/2016 12:19 PM MSLA SITE 2-22-16.dwg