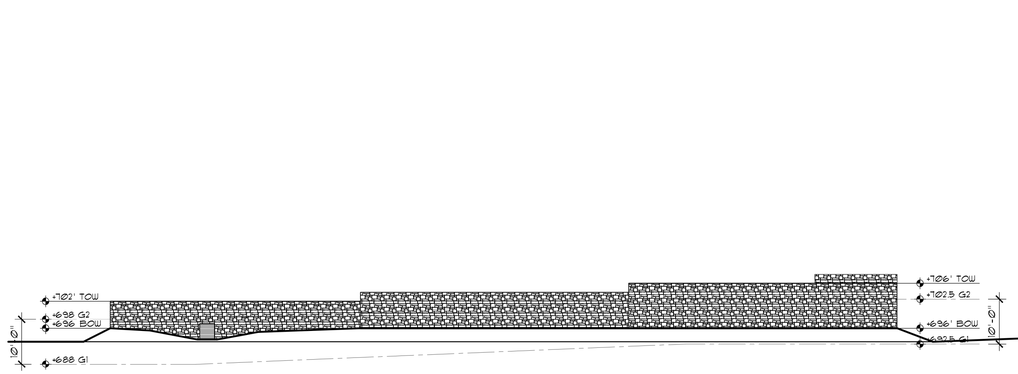

2 NORTH ELEVATION
SCALE: 1/16"=1'-0"

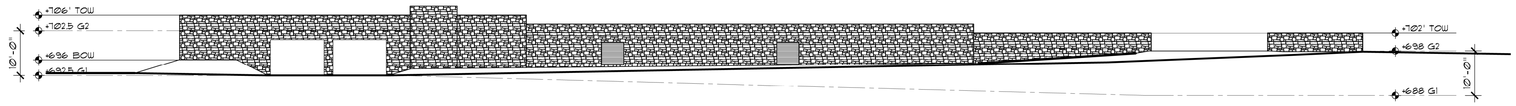

ALL EXTERIOR MATERIALS SHALL MATCH HOTEL FINISH MATERIALS

1 WEST ELEVATION
SCALE: 1/16"=1'-0"

HANLON ARCHITECTS
T: 585.223.6440
F: 585.563.6371
1300 UNIVERSITY AVENUE
ROCHESTER, NY 14607
WWW.HANLONARCHITECTS.COM

CANADAIGUA
FINGER LAKES RESORT

205 LAKESHORE DRIVE
CANADAIGUA, NY

REVISED:

DRAWING TITLE: EXTERIOR ELEVATIONS

SHEET NO: A3

DATE: 2-29-16

PROJECT NO: 15-153

1

SOUTH ELEVATION

SCALE: 1/16"=1'-0"

1

EAST ELEVATION

SCALE: 1/16"=1'-0"

ALL EXTERIOR MATERIALS SHALL MATCH HOTEL FINISH MATERIALS

HANLON ARCHITECTS

T: 585.223.6440
F: 585.563.6371

1300 UNIVERSITY AVENUE
ROCHESTER, NY 14607
WWW.HANLONARCHITECTS.COM

CANADAIGUA
FINGER LAKES RESORT

205 LAKESHORE DRIVE
CANADAIGUA, NY

REVISED:

DRAWING TITLE: EXTERIOR ELEVATIONS

SHEET NO: A4

DATE: 2-29-16

PROJECT NO: 15-153