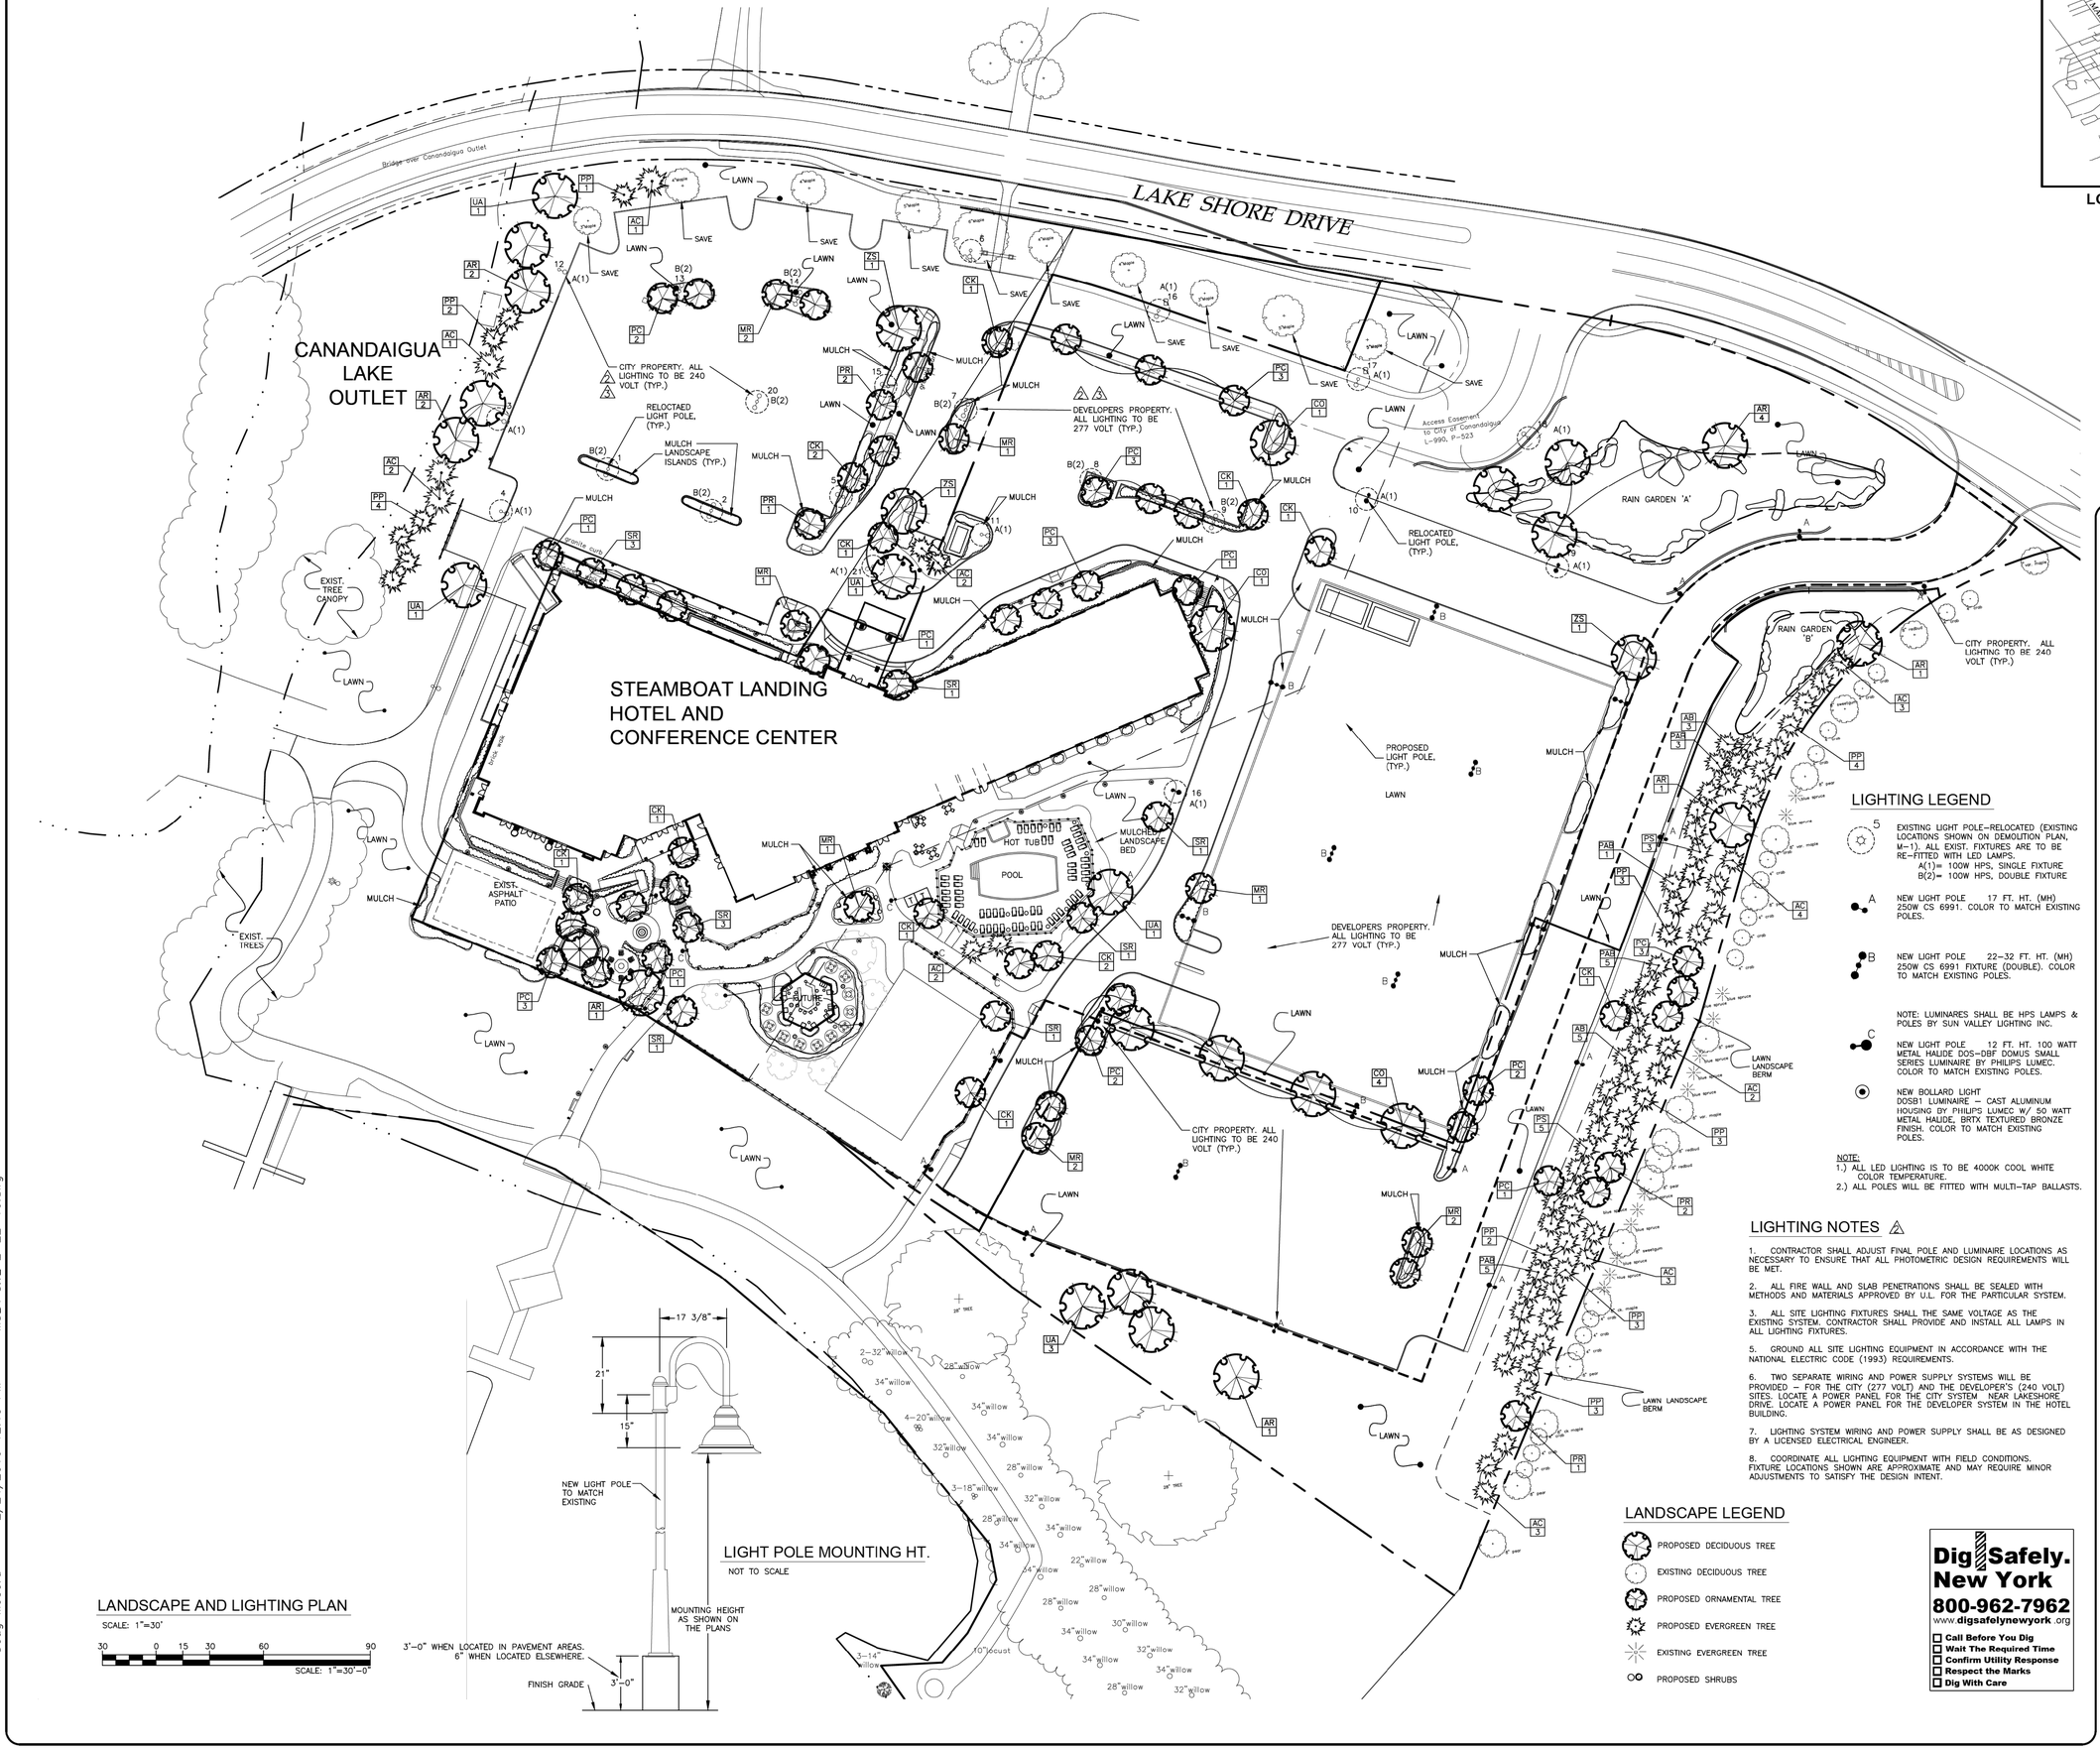

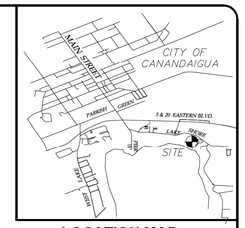

LOCATION MAP

LIGHTING LEGEND

- EXISTING LIGHT POLE–RELOCATED (EXISTING LOCATIONS SHOWN ON DEMOLITION PLAN, M–1). ALL EXIST. FIXTURES ARE TO BE RE–FITTED WITH LED LAMPS.
  A(1)= 100W HPS, SINGLE FIXTURE
  B(2)= 100W HPS, DOUBLE FIXTURE
- NEW LIGHT POLE 17 FT. HT. (MH) 250W CS 6991. COLOR TO MATCH EXISTING POLES.
- NEW LIGHT POLE 22–32 FT. HT. (MH) 250W CS 6991 FIXTURE (DOUBLE). COLOR TO MATCH EXISTING POLES.

NOTE: LUMINARES SHALL BE HPS LAMPS & POLES BY SUN VALLEY LIGHTING INC.

- NEW LIGHT POLE 12 FT. HT. 100 WATT METAL HALIDE DOS–DBF DOMUS SMALL SERIES LUMINAIRE BY PHILIPS LUMEC. COLOR TO MATCH EXISTING POLES.
- NEW BOLLARD LIGHT DOSB1 LUMINAIRE – CAST ALUMINUM HOUSING BY PHILIPS LUMEC W/ 50 WATT METAL HALIDE, BRTX TEXTURED BRONZE FINISH. COLOR TO MATCH EXISTING POLES.

NOTE:
1.) ALL LED LIGHTING IS TO BE 4000K COOL WHITE COLOR TEMPERATURE.
2.) ALL POLES WILL BE FITTED WITH MULTI–TAP BALLASTS.

LIGHTING NOTES ⚠

1. CONTRACTOR SHALL ADJUST FINAL POLE AND LUMINAIRE LOCATIONS AS NECESSARY TO ENSURE THAT ALL PHOTOMETRIC DESIGN REQUIREMENTS WILL BE MET.
2. ALL FIRE WALL AND SLAB PENETRATIONS SHALL BE SEALED WITH METHODS AND MATERIALS APPROVED BY U.L. FOR THE PARTICULAR SYSTEM.
3. ALL SITE LIGHTING FIXTURES SHALL THE SAME VOLTAGE AS THE EXISTING SYSTEM. CONTRACTOR SHALL PROVIDE AND INSTALL ALL LAMPS IN ALL LIGHTING FIXTURES.
5. GROUND ALL SITE LIGHTING EQUIPMENT IN ACCORDANCE WITH THE NATIONAL ELECTRIC CODE (1993) REQUIREMENTS.
6. TWO SEPARATE WIRING AND POWER SUPPLY SYSTEMS WILL BE PROVIDED – FOR THE CITY (277 VOLT) AND THE DEVELOPER'S (240 VOLT) SITES. LOCATE A POWER PANEL FOR THE CITY SYSTEM NEAR LAKESHORE DRIVE. LOCATE A POWER PANEL FOR THE DEVELOPER SYSTEM IN THE HOTEL BUILDING.
7. LIGHTING SYSTEM WIRING AND POWER SUPPLY SHALL BE AS DESIGNED BY A LICENSED ELECTRICAL ENGINEER.
8. COORDINATE ALL LIGHTING EQUIPMENT WITH FIELD CONDITIONS. FIXTURE LOCATIONS SHOWN ARE APPROXIMATE AND MAY REQUIRE MINOR ADJUSTMENTS TO SATISFY THE DESIGN INTENT.

LANDSCAPE LEGEND

- PROPOSED DECIDUOUS TREE
- EXISTING DECIDUOUS TREE
- PROPOSED ORNAMENTAL TREE
- PROPOSED EVERGREEN TREE
- EXISTING EVERGREEN TREE
- PROPOSED SHRUBS

Dig Safely. New York
800-962-7962
www.digsafelynewyork.org
☐ Call Before You Dig
☐ Wait The Required Time
☐ Confirm Utility Response
☐ Respect the Marks
☐ Dig With Care

LIGHT POLE MOUNTING HT.

NOT TO SCALE

LANDSCAPE AND LIGHTING PLAN

SCALE: 1"=30'

30 0 15 30 60 90

SCALE: 1"=30'–0"

MSLA
Phone (585) 218–0300
Fax (585) 218–0372
McCord Snyder
Landscape Architecture, PLLC
2129 Five Mile Line Road
Penfield, New York 14526

COPYRIGHT © 2014
McCORD SNYDER LANDSCAPE ARCHITECTURE, PLLC

DRAWING ALTERATION

IT IS A VIOLATION OF LAW FOR ANY PERSON, UNLESS ACTING UNDER THE DIRECTION OF A LICENSED ARCHITECT, PROFESSIONAL ENGINEER, LANDSCAPE ARCHITECT, OR LAND SURVEYOR TO ALTER ANY ITEM ON THIS DOCUMENT IN ANY WAY.

ANY LICENSEE WHO ALTERS THIS DOCUMENT IS REQUIRED BY LAW TO AFFIX TO THE DOCUMENT, AND TO THE NOTATION "ALTERED BY" FOLLOWED BY HIS OR HER SIGNATURE AND SPECIFIC DESCRIPTION OF THE ALTERATION.

PROJECT

CANANDAIGUA FINGER LAKES RESORT ⚠

205 LAKESHORE DRIVE
CANANDAIGUA, NY

TITLE OF DRAWING

LANDSCAPE & LIGHTING PLAN

DATE	01/30/13
DRAWN BY	JJS
CHECKED BY	DCM
SCALE	1"=30'–0"

LANDSCAPE ARCHITECT DOUGLAS C. McCORD LIC. No. 000913 STATE OF NEW YORK

	REVISIONS	DATE	BY
8			
7			
6			
5			
4			
3			
2 ⚠	REVISED LANDSCAPE & LIGHTING	10/20/2014	JJS
1 ⚠	REVISED PROJECT NAME & WEST DRIVEWAY	8/29/2013	JJS

PROJECT NO.

DRAWING NO. 708 / L-1

10 OF 15

Doug McCord 2/24/2016 12:19 PM MSLA SITE 2–22–16.dwg