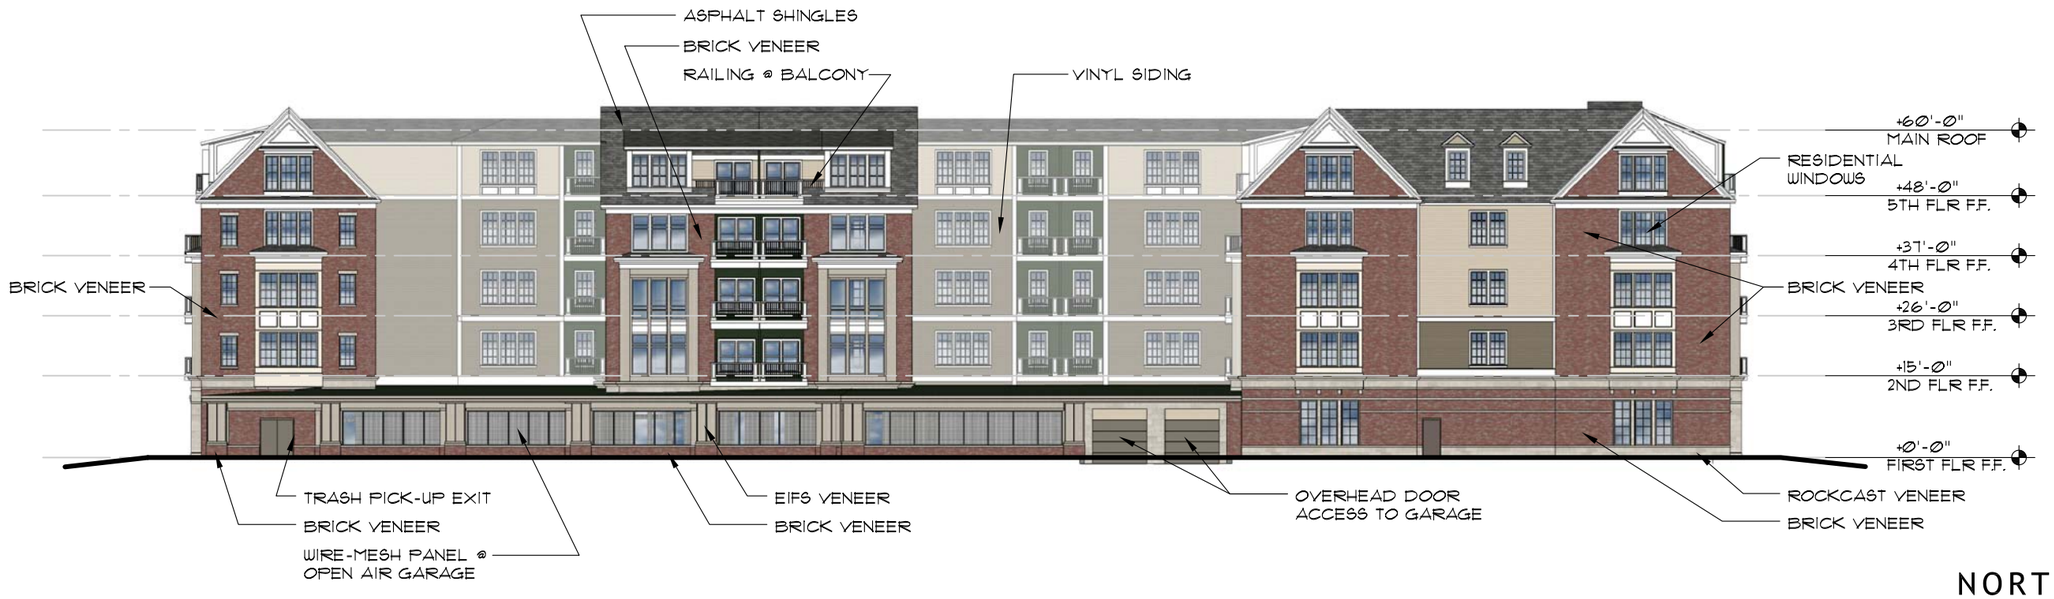

NORTH ELEVATION

SOUTH ELEVATION

HANLON ARCHITECTS

PINNACLE

NORTH

BUILDING C
PROPOSED ELEVATIONS
4-6-17